
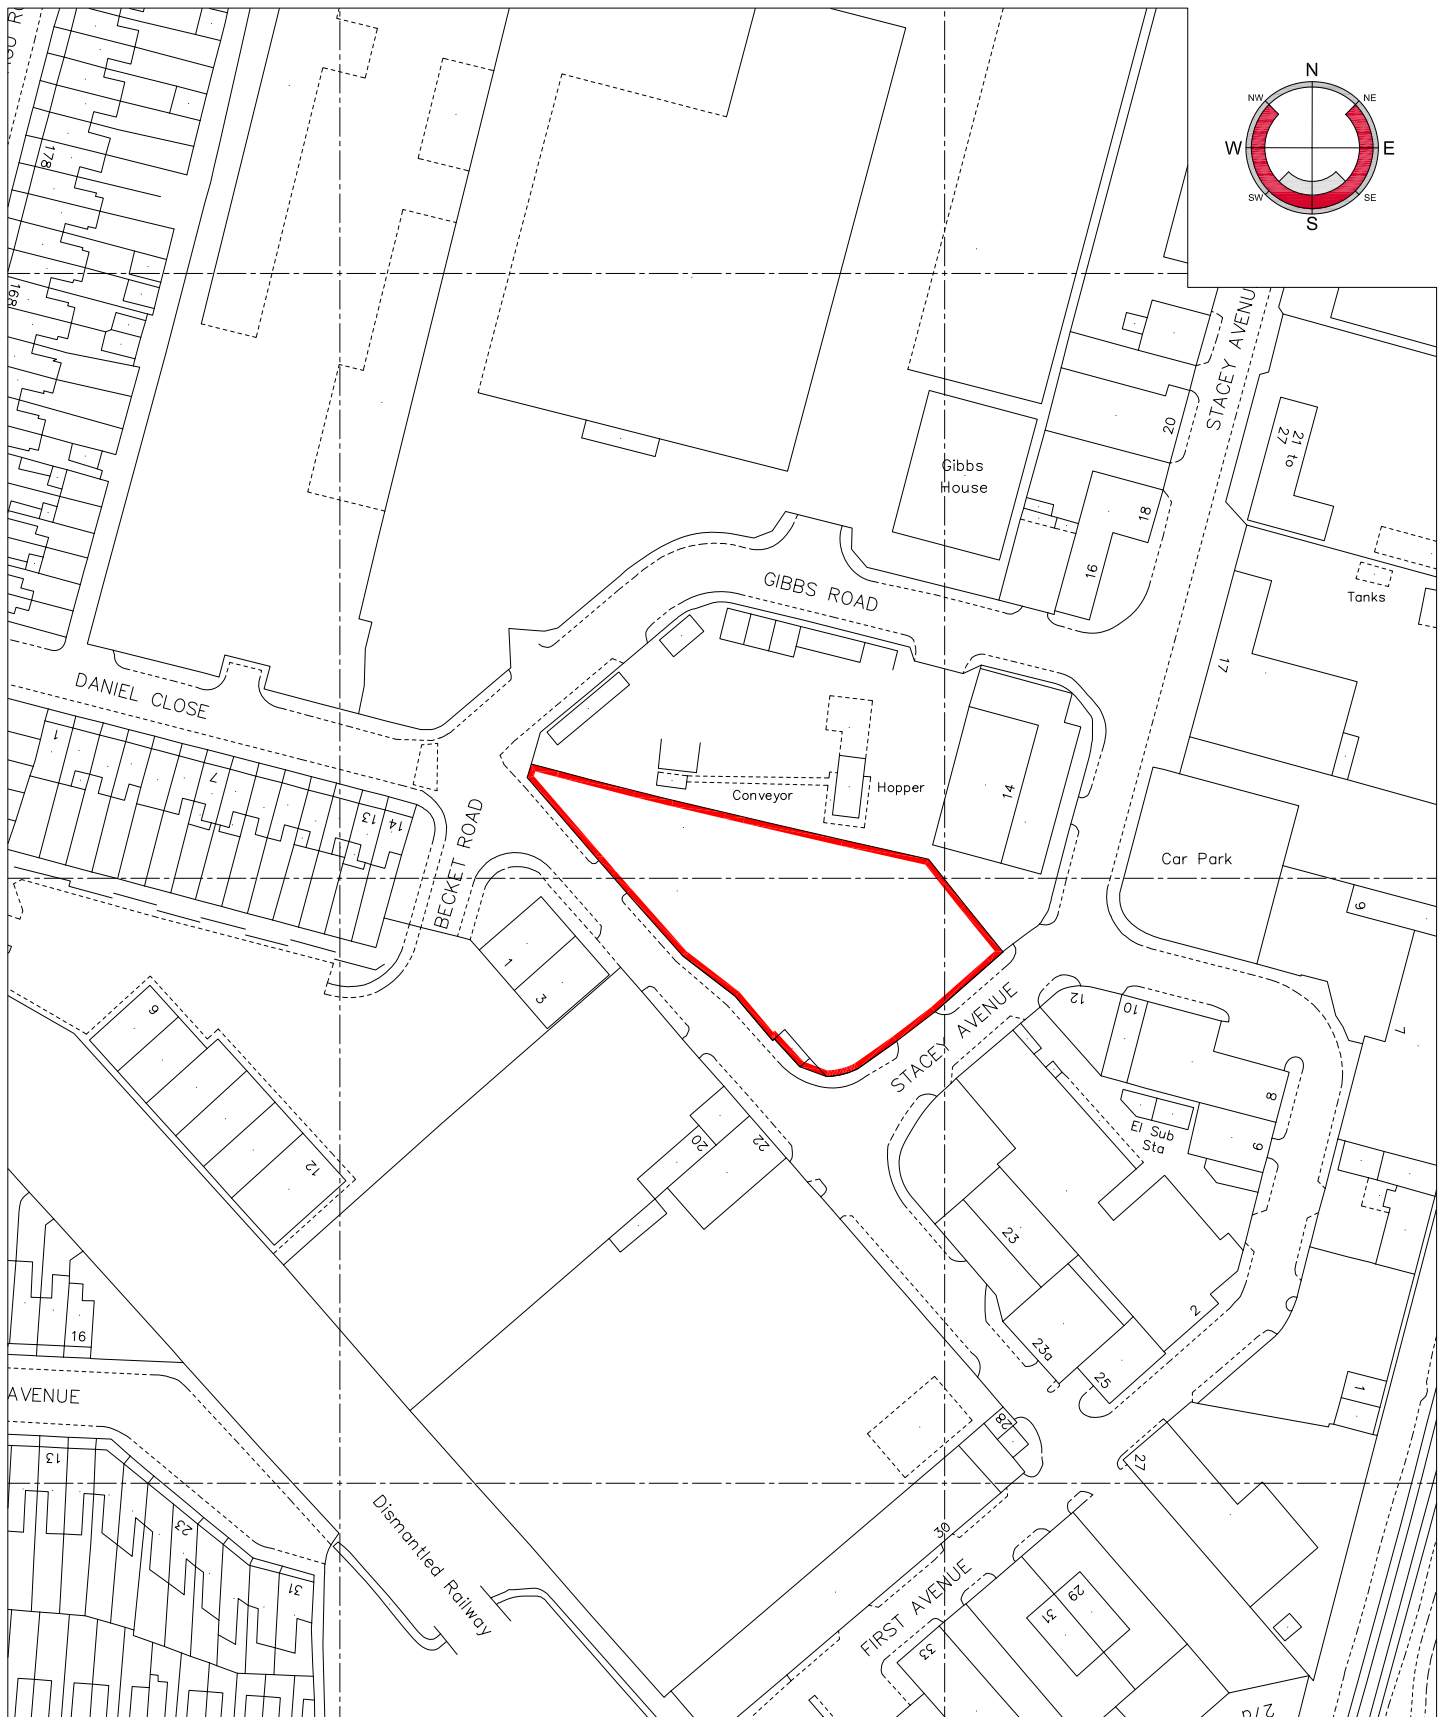


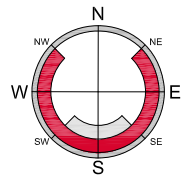

Site Reference: —	Scale: 1:1250	Drawn By: DS	Date Drawn: 09/09/20	Paper Size: A4	Revision: —	Project Reference / Drawing Number: LSH0172	Title: SITE PLAN
Property Name: 15 & 17 First Avenue							Project Description: Registration Plan
Property Address: Montagu Industrial Estate, N18 3PH.							Based upon the Ordnance Survey map All rights reserved. Crown © Copyright reserved. Licence No. DENF003.