
Map referred to in The London Borough of Enfield (Joyce and Snell's Estate Regeneration) Compulsory Purchase Order No1 2025

Rutherwood

The COMMON SEAL OF THE MAYOR AND BURGESSES OF THE LONDON BOROUGH OF ENFIELD was hereunto affixed in the presence of:-

Rutherwood
FELICITY HENWOOD
(Authorised Officer)

Dated: 20th November 2025

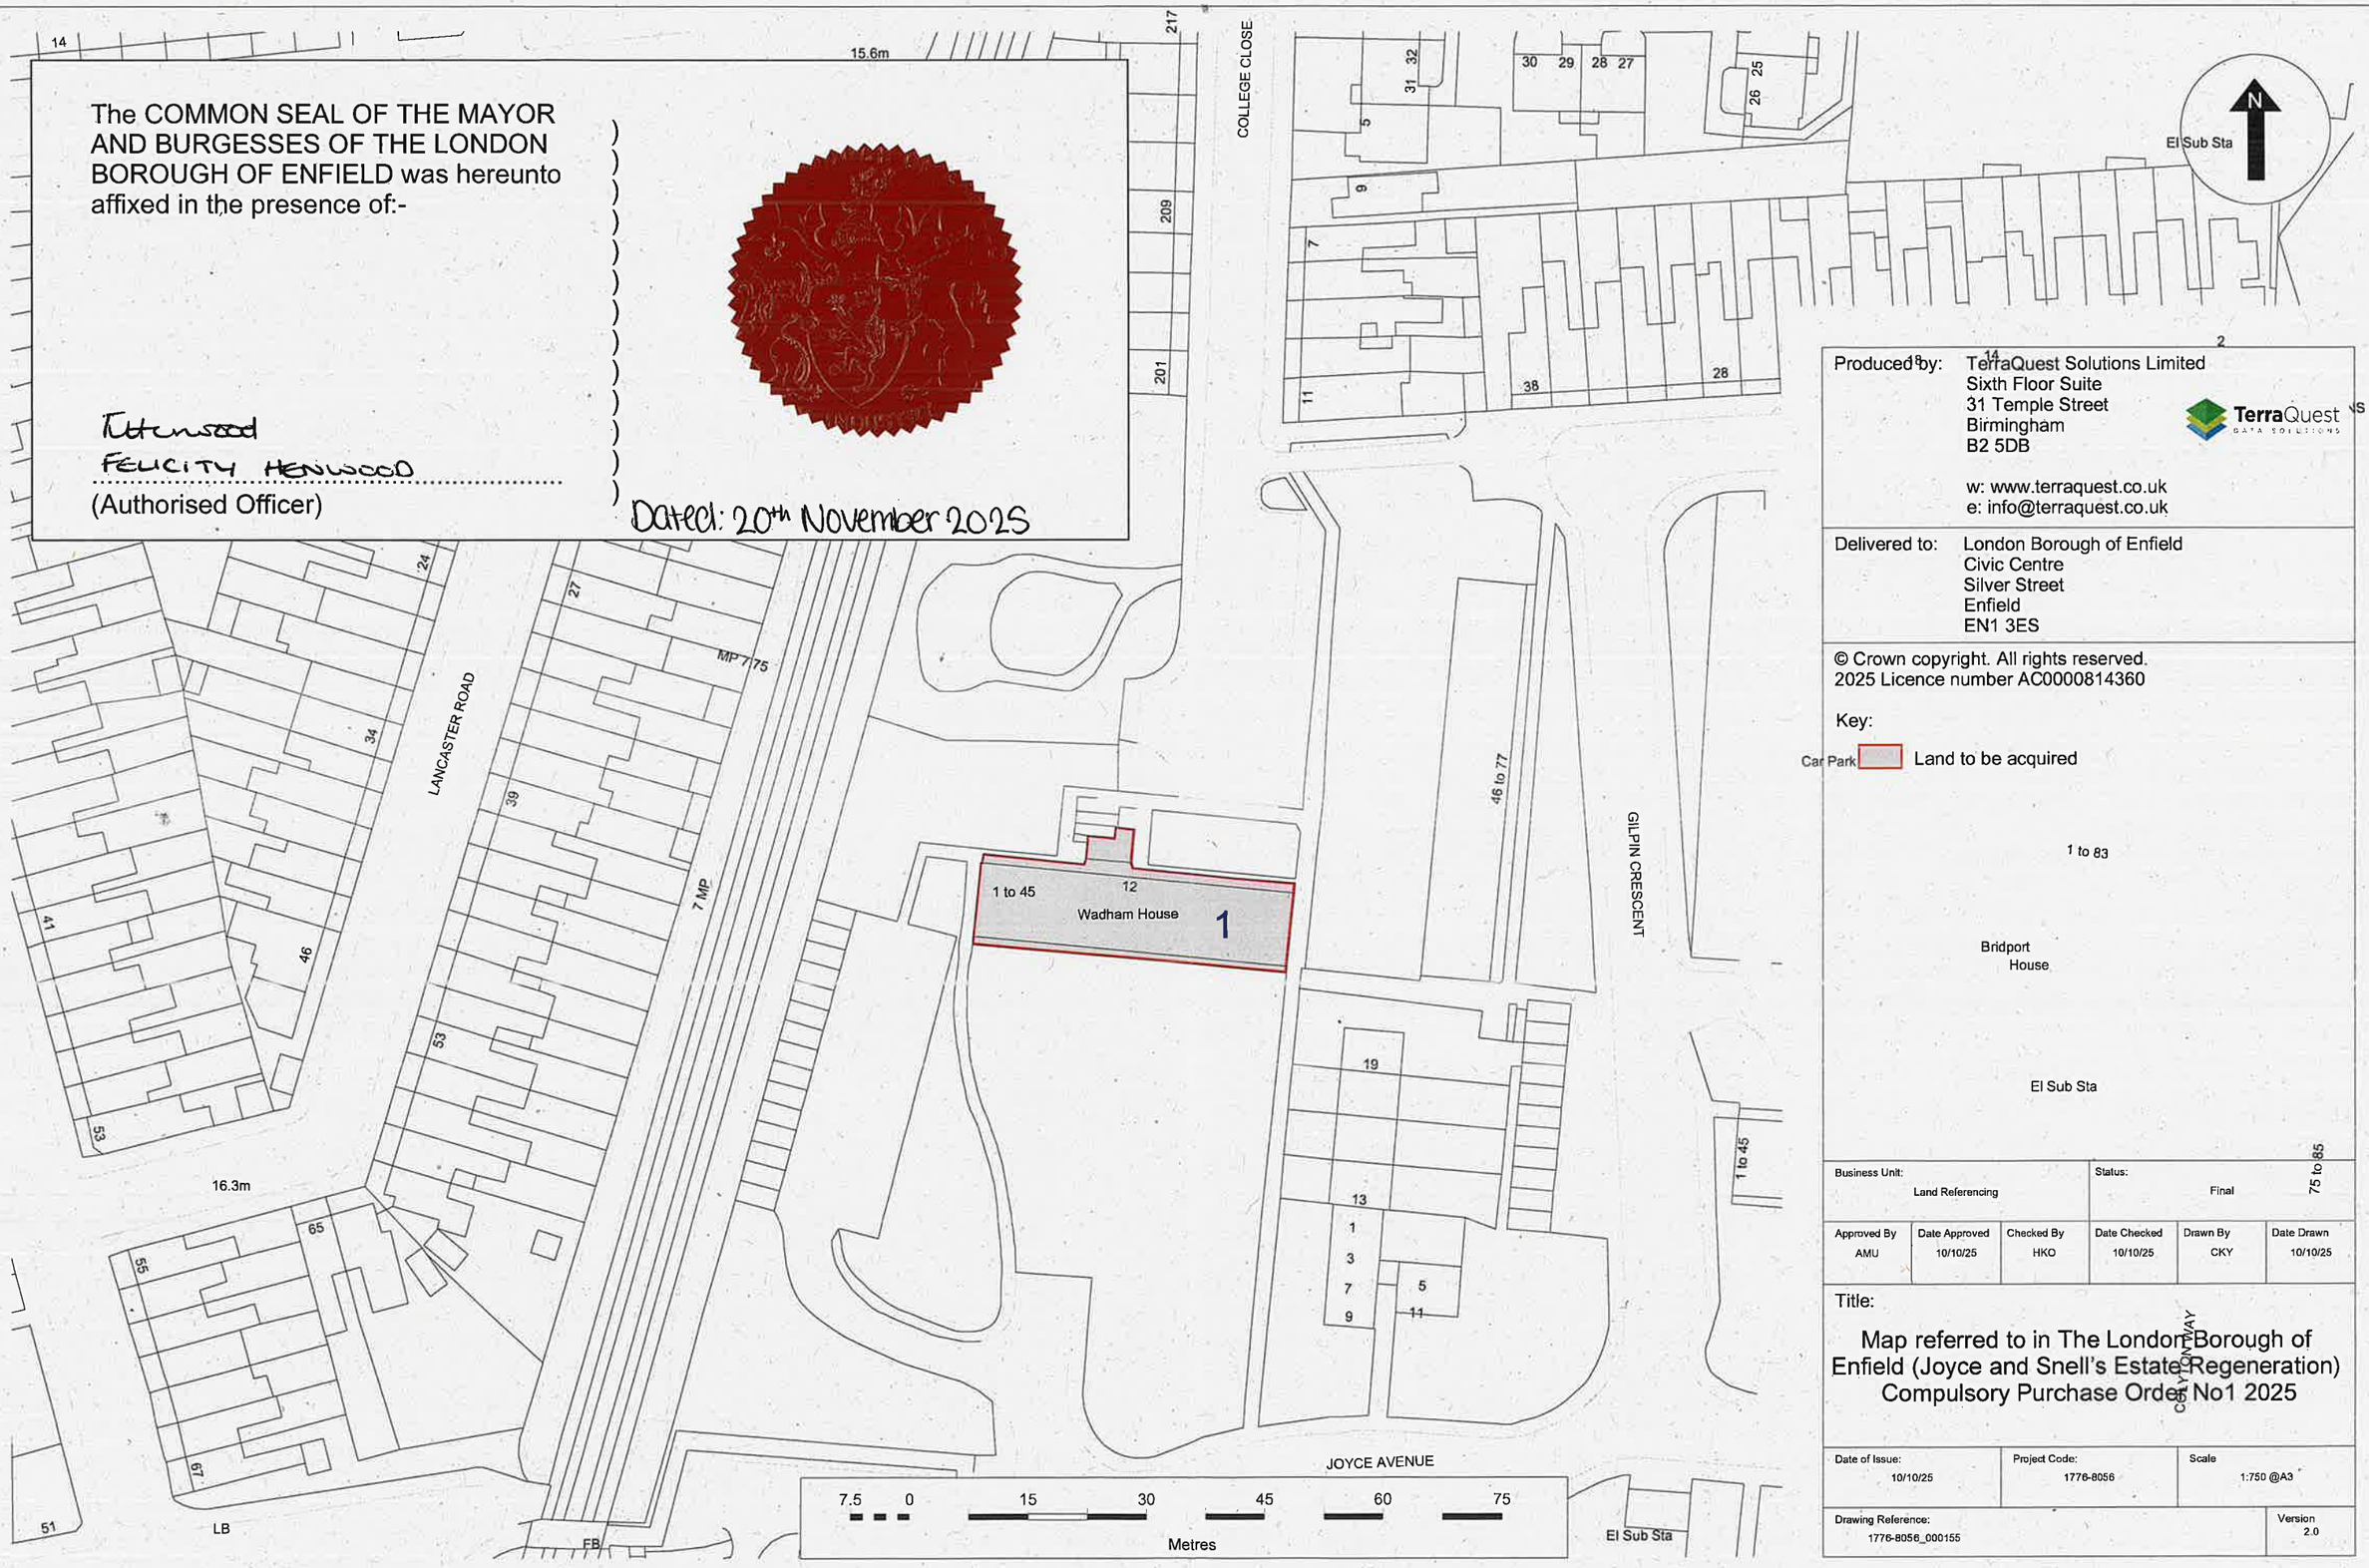

Produced by: TerraQuest Solutions Limited
Sixth Floor Suite
31 Temple Street
Birmingham
B2 5DB

w: www.terraquest.co.uk
e: info@terraquest.co.uk

Delivered to: London Borough of Enfield
Civic Centre
Silver Street
Enfield
EN1 3ES

© Crown copyright. All rights reserved.
2025 Licence number AC0000814360

Key:

Land to be acquired

Business Unit:			Status:		
Land Referencing			Final		
Approved By	Date Approved	Checked By	Date Checked	Drawn By	Date Drawn
AMU	10/10/25	HKO	10/10/25	CKY	10/10/25

Title:

Map referred to in The London Borough of Enfield (Joyce and Snell's Estate Regeneration) Compulsory Purchase Order No1 2025

Date of Issue:	Project Code:	Scale
10/10/25	1776-8056	1:750 @A3

Drawing Reference:	Version
1776-8056_000155	2.0